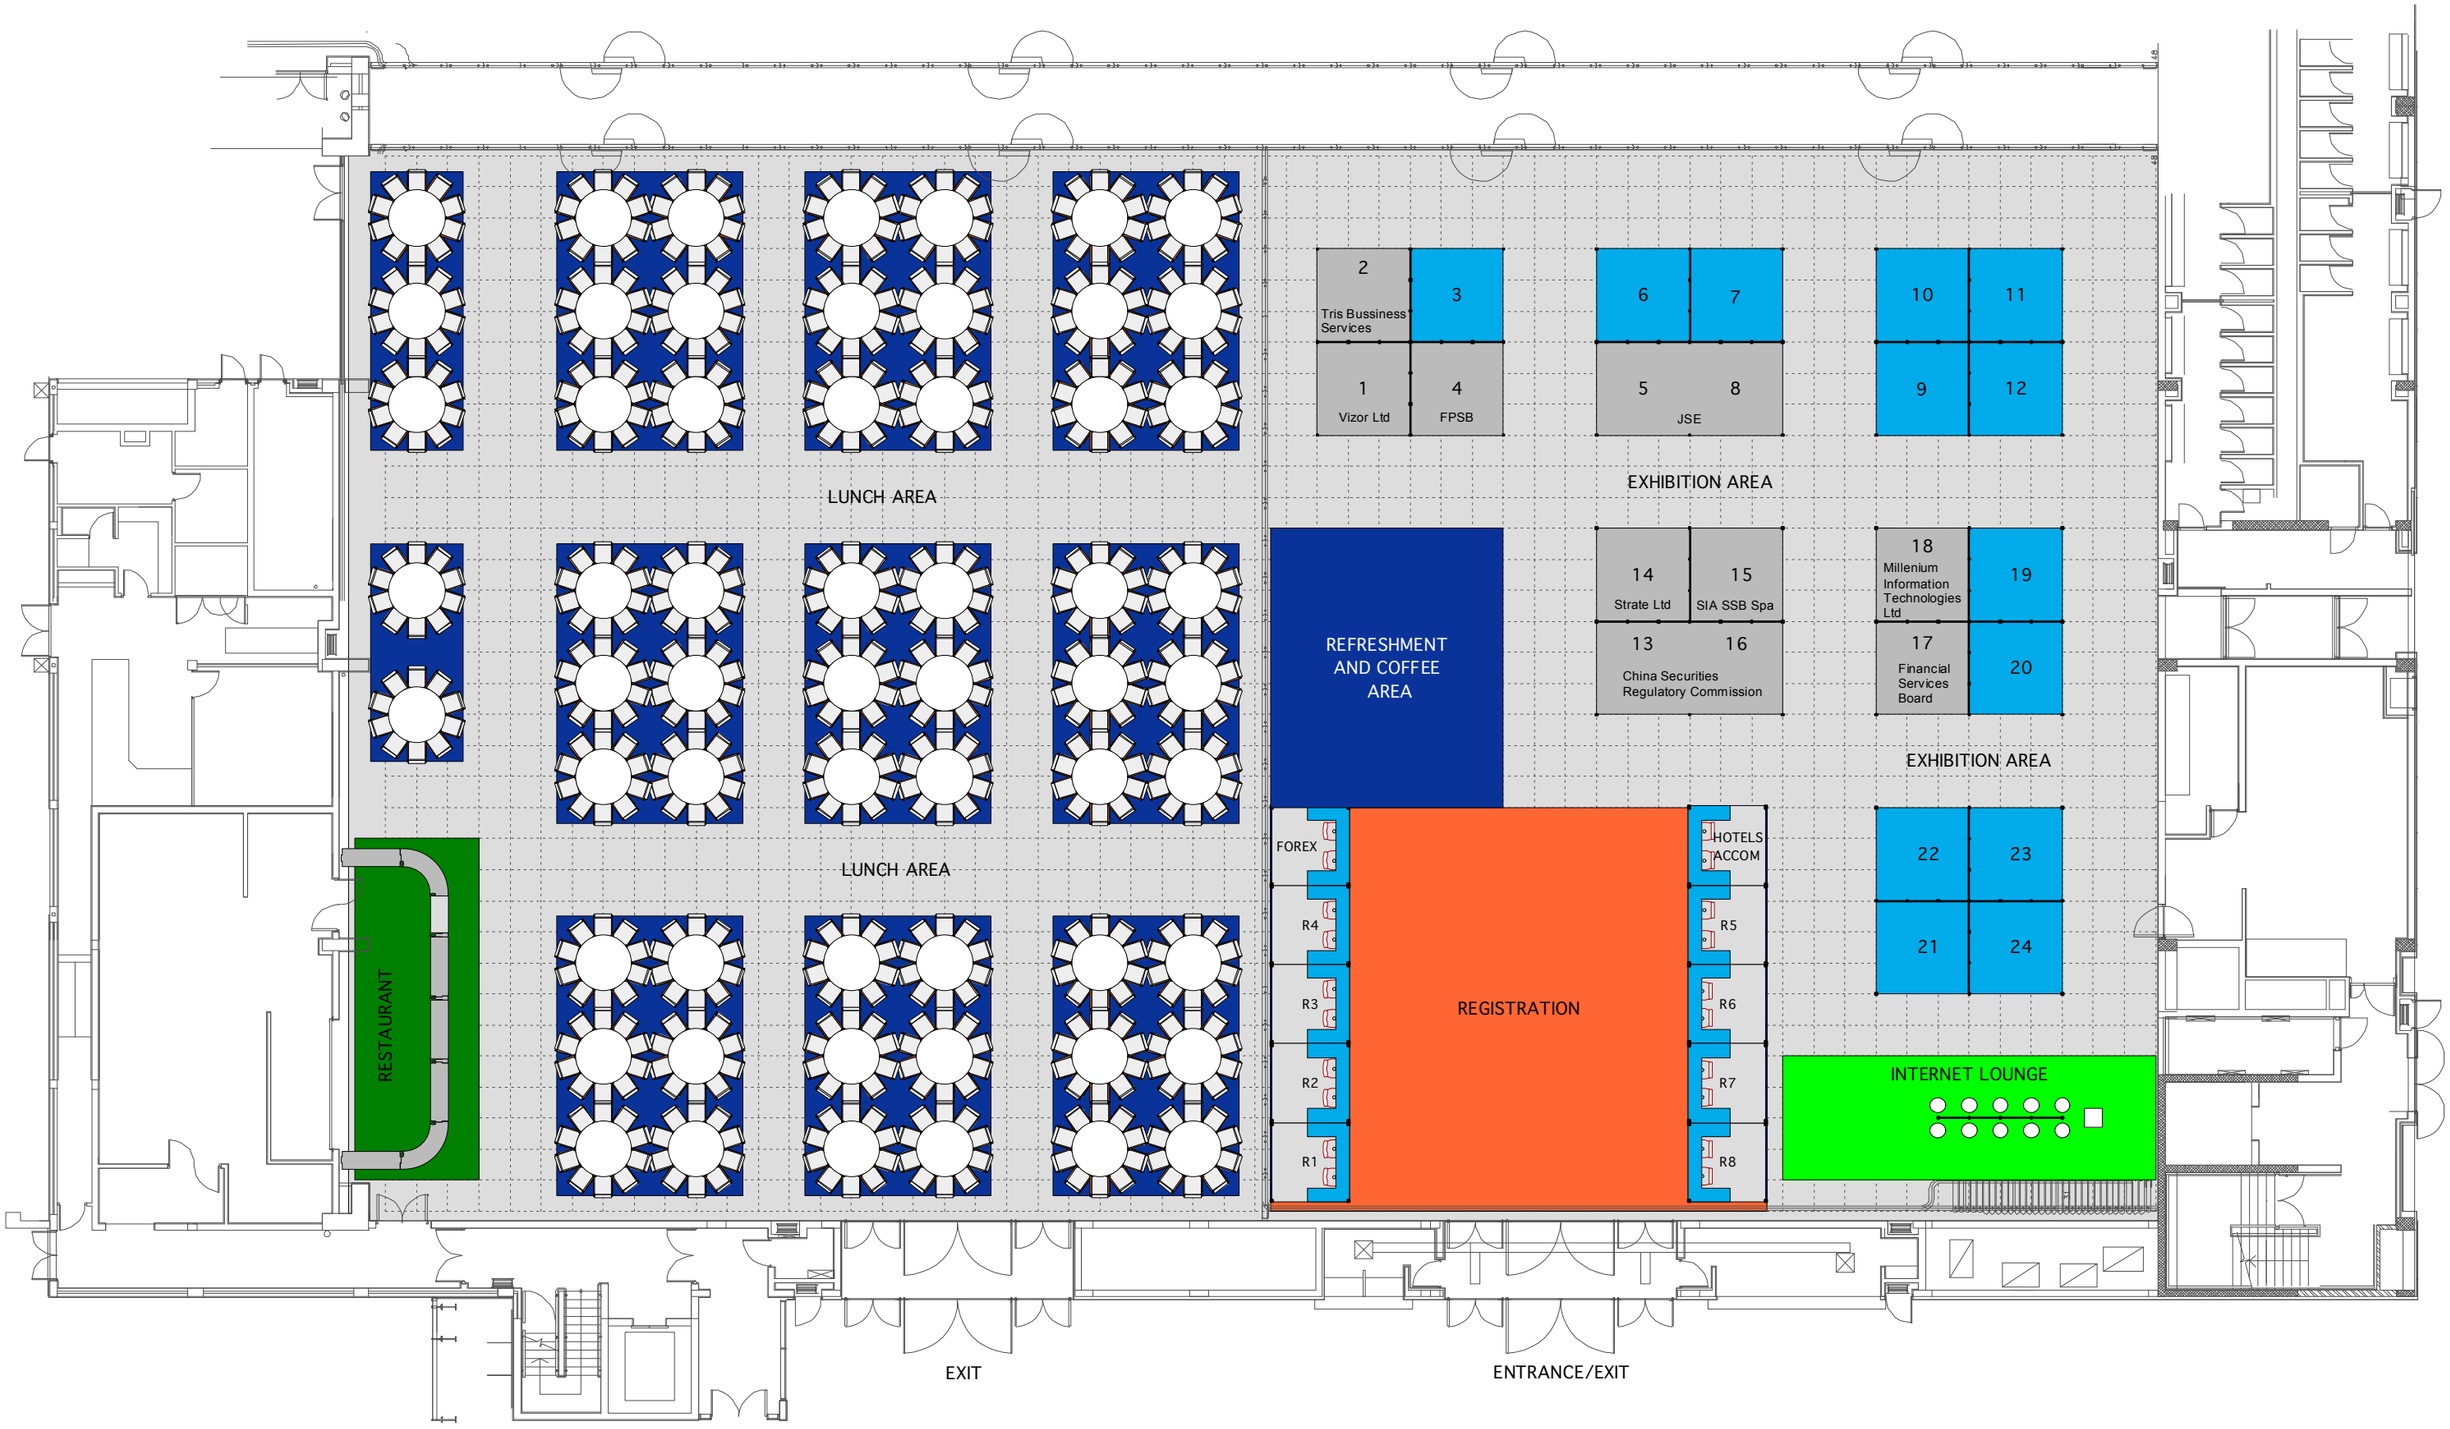


| | | | | |
|---|---|---|---|---|
| IOSCO 2011 | CTICC Hall 1a and 1b | | IOSCO f bor plan | 5.IOSCO 2011.d1 |
| AE: Jane Steel | drawn: Paul Hugo | client: Global Conferences | 10 March 2011 | rev: B |

SCAN
value creators™
1 Portside Rd Culemborg Cape Town www.scandisplay.co.za tel +27 21 409 1200 fax +27 21 421 4494

NOTES: This design is copyright and remains the property of Scan Display. No duplication of this drawing or any part thereof, is allowed in any form, without the written permission of the designer. All dimensions and relevant details to be checked by production and pre-built prior to construction on site. All dimensions are given in mm. Any discrepancies are to be reported to the designer immediately. No changes are to be made to this design without the approval of the designer. Colours and graphics are represented as close as possible but may differ from the actual finished product.